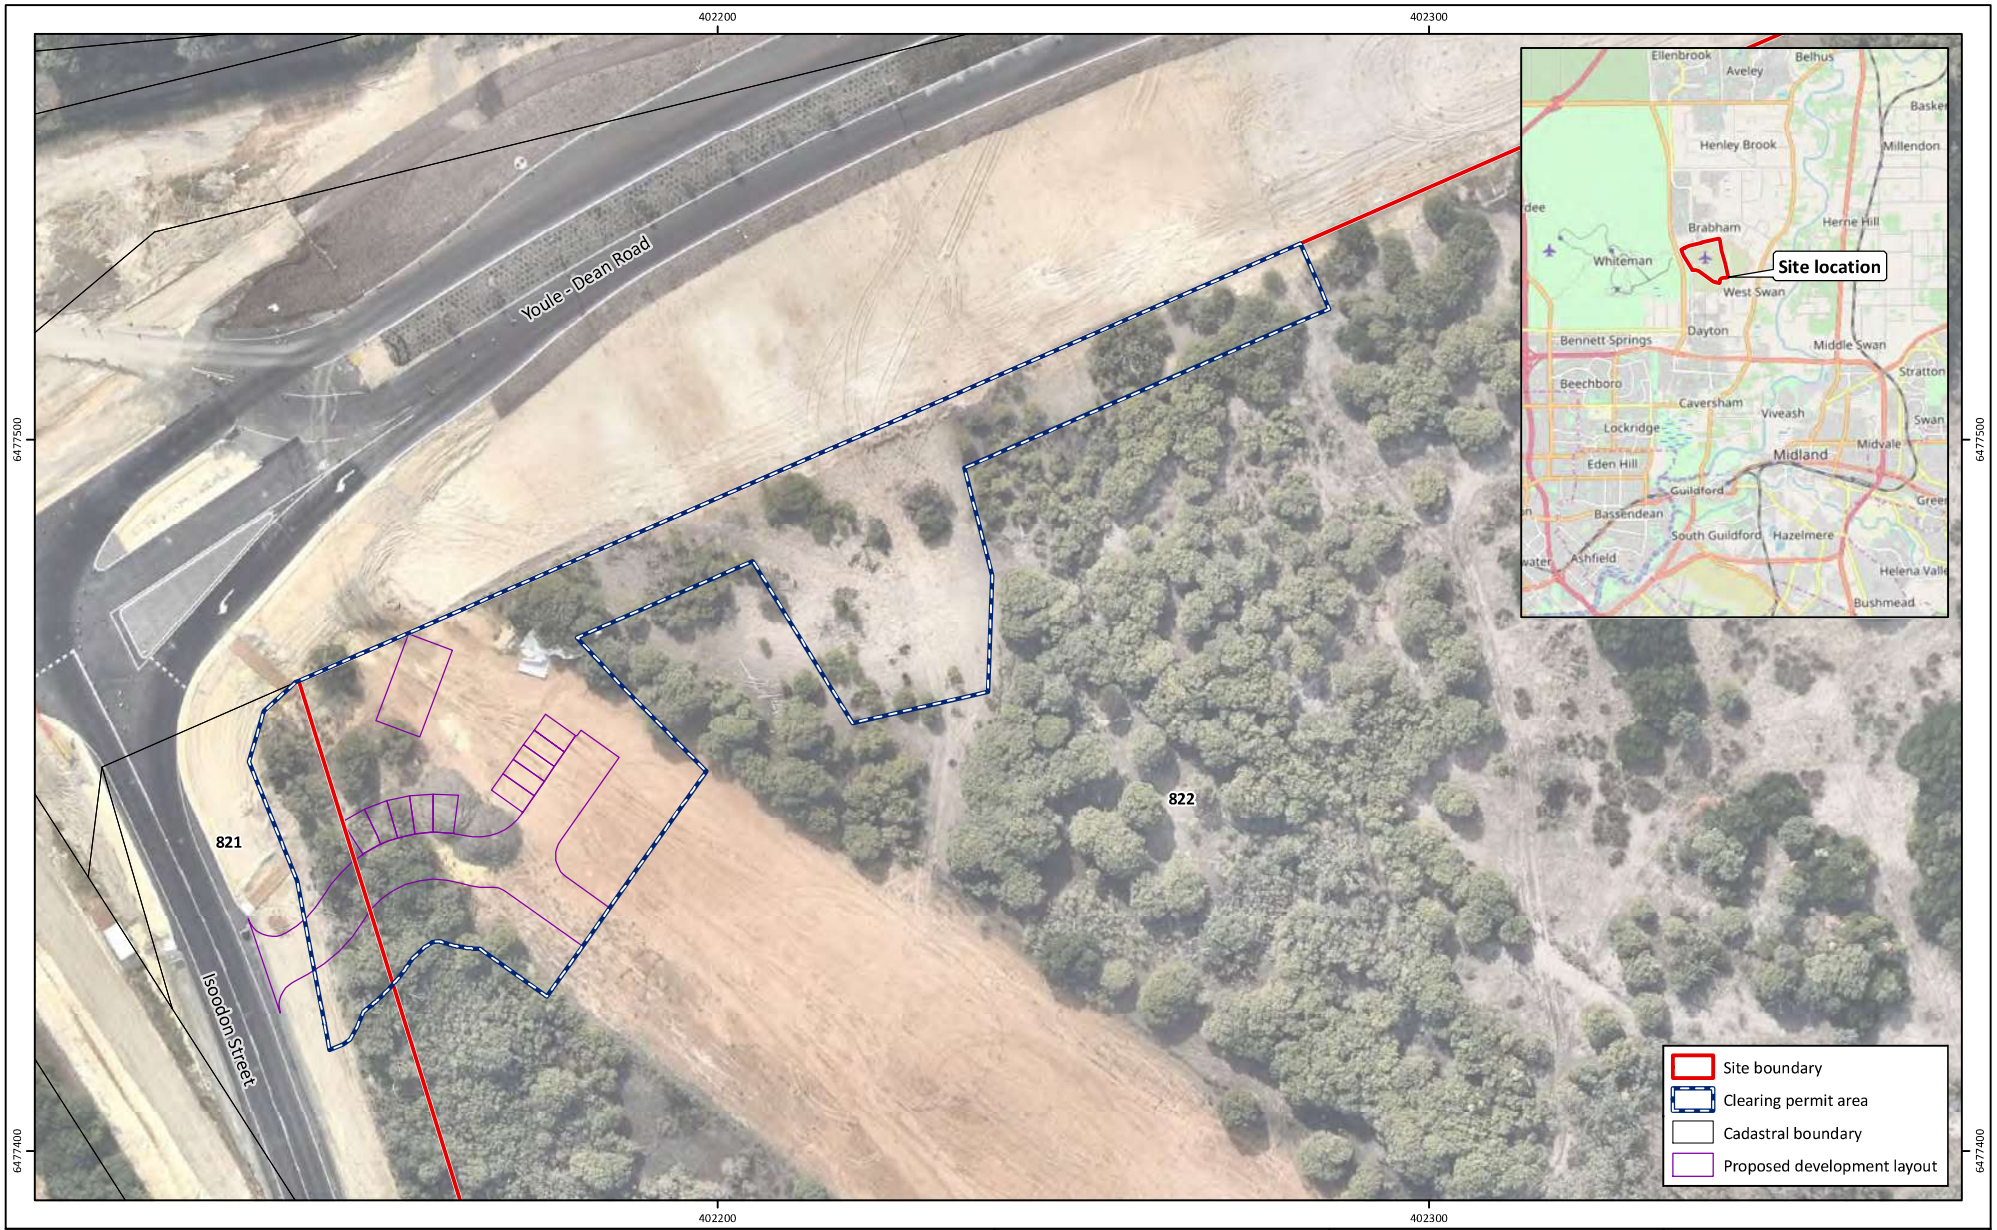

Figure 1: Site Location

Project: Clearing Permit Application
Brabham Sales Office

Client: Department of Communities and Peet Limited

Plan Number:
EP19-073(07)--F16

Drawn:	GAR
Date:	29/08/2019
Checked:	SKP
Approved:	CKK
Date:	09/10/2019

N

0 10 20 30
Metres

Scale: 1:1,000@A4

GDA 1994 MGA Zone 50

emerge ASSOCIATES

While Emerge Associates makes every attempt to ensure the accuracy and completeness of data, Emerge accepts no responsibility for externally sourced data used