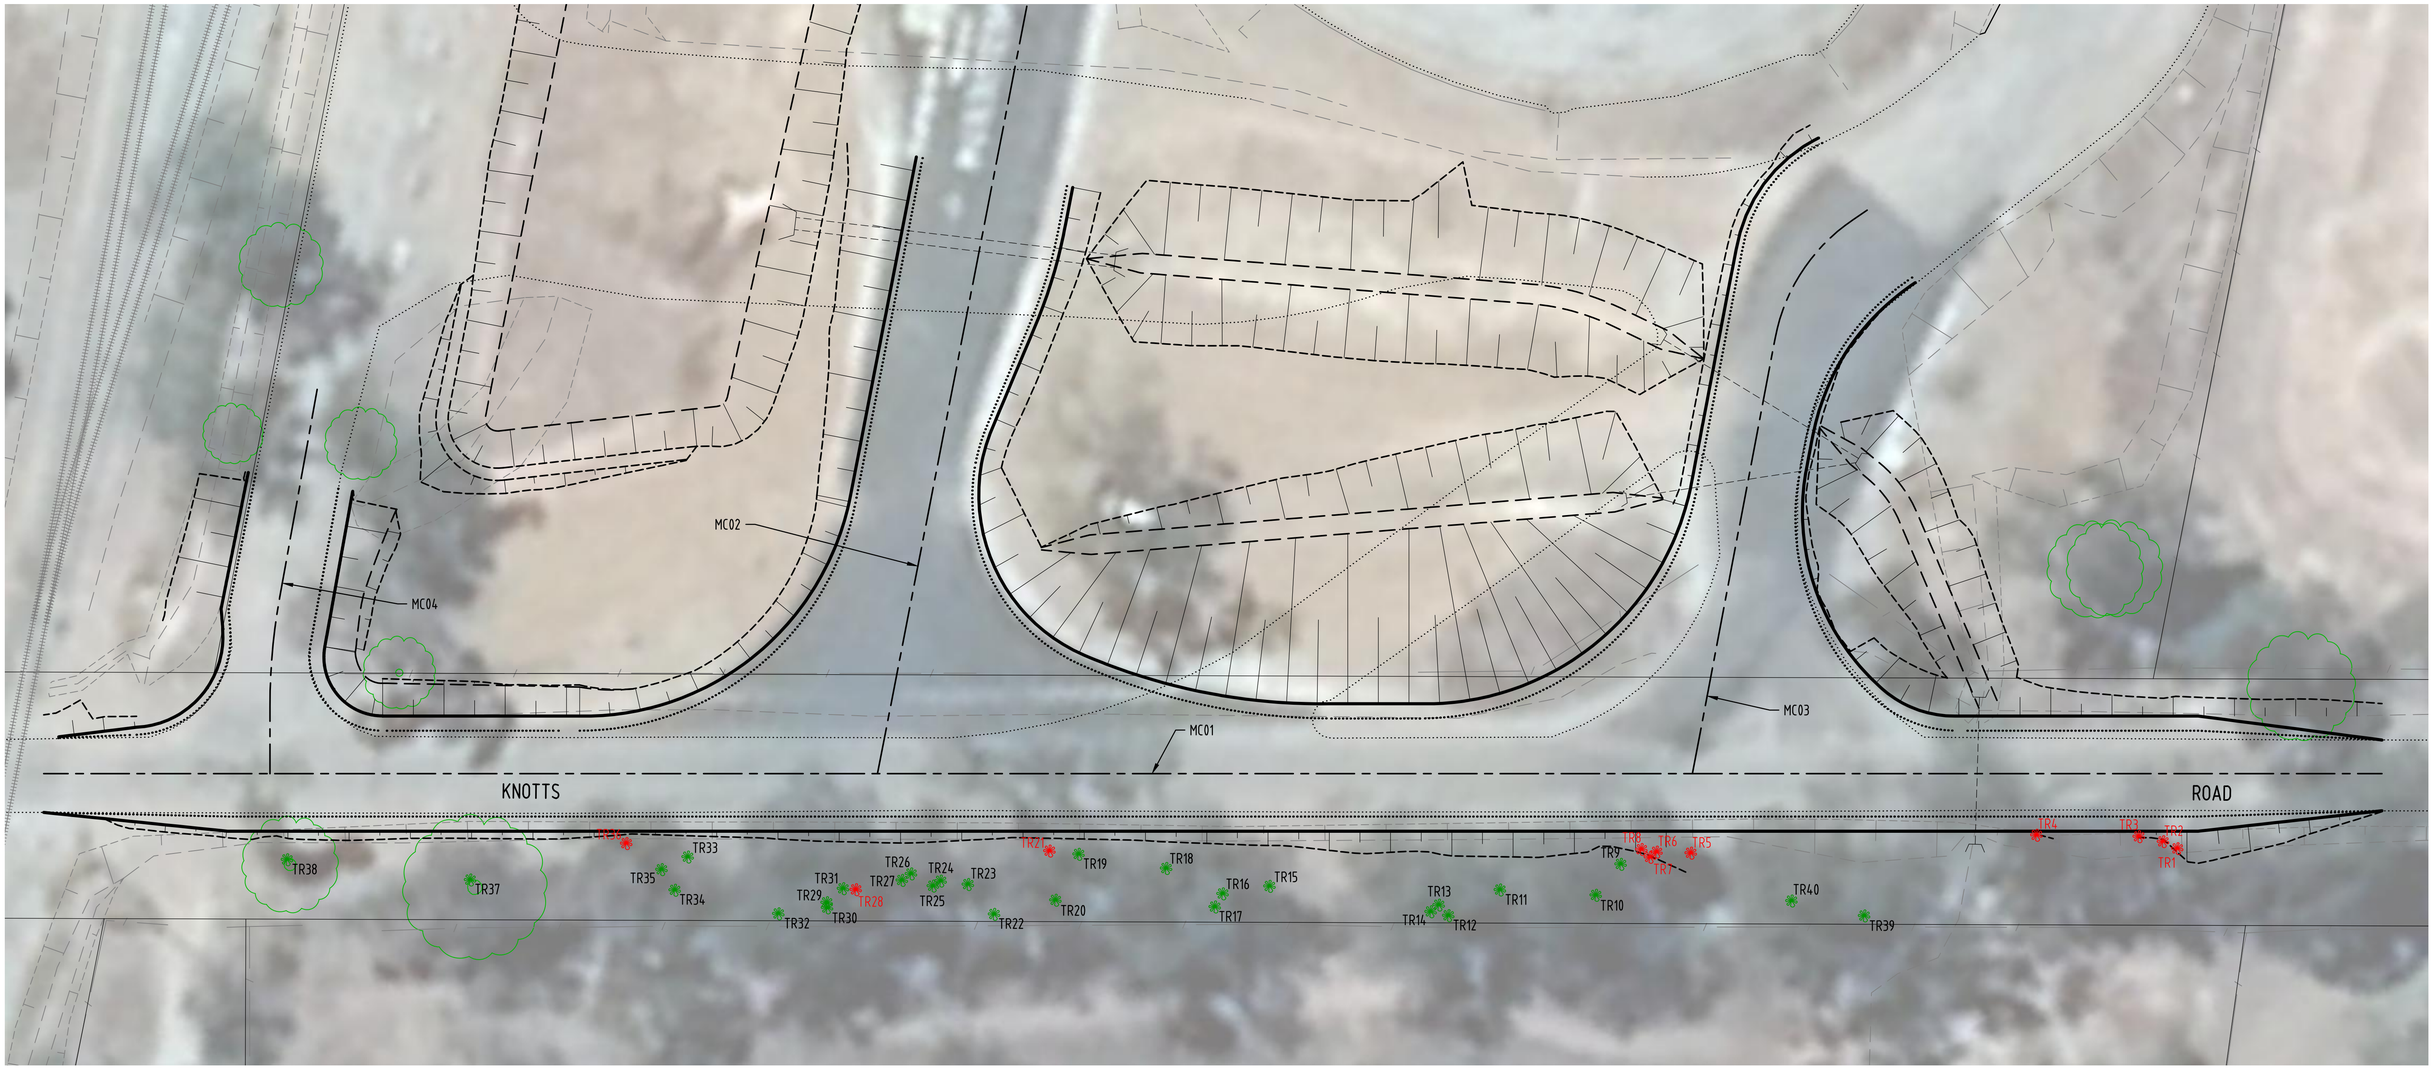

TREE ID TABLE		
TREE ID	EASTING	NORTHING
TR1	478282.149	6470413.948
TR2	478283.188	6470414.719
TR3	6470416.293	478284.461
TR4	6470423.668	478288.384
TR5	6470449.422	478299.991
TR6	6470451.867	478301.342
TR7	6470452.545	478301.214
TR8	6470452.868	478302.100
TR9	6470454.928	478301.804
TR10	6470457.889	478300.478
TR11	6470464.643	478304.447
TR12	6470469.352	478304.511
TR13	6470469.653	478305.634
TR14	6470470.489	478305.447

TREE ID TABLE		
TREE ID	EASTING	NORTHING
TR15	6470481.237	478313.314
TR16	6470484.915	478314.521
TR17	6470485.973	478313.858
TR18	6470488.068	478318.472
TR19	6470493.893	478322.768
TR20	6470497.288	478320.298
TR21	6470495.888	478324.090
TR22	6470502.270	478321.566
TR23	6470503.050	478324.709
TR24	6470504.905	478325.896
TR25	6470505.650	478325.896
TR26	6470506.786	478327.598
TR27	6470507.689	478327.471
TR28	6470511.383	478328.518

TREE ID TABLE		
TREE ID	EASTING	NORTHING
TR29	6470512.272	478329.064
TR30	6470514.140	478328.27
TR31	6470513.980	478328.662
TR32	6470517.906	478329.663
TR33	6470522.363	478337.162
TR34	6470524.542	478335.243
TR35	6470524.736	478337.228
TR36	6470526.317	478340.440
TR37	6470539.008	478343.626
TR38	6470551.545	478351.933
TR39	6470439.183	478288.960
TR40	6470443.900	478292.759

LEGEND

- EXISTING CADASTRAL BOUNDARY
- EXISTING FENCE
- EXISTING EDGE OF SEAL
- EXISTING TOP OF BANK
- EXISTING BOTTOM OF BANK
- EXISTING CULVERT AND HEADWALLS
- EXISTING RAIL TRACK
- TR14 EXISTING TREE/TREE ID
- TR01 EXISTING TREE TO BE REMOVED
- DESIGN ALIGNMENT
- DESIGN EDGE OF SEAL
- DESIGN VERGE/SHOULDER
- DESIGN DRAIN
- DESIGN EARTHWORKS INTERFACE

SCALE 1:500

REV	DATE	REVISION DESCRIPTION	CHK	APP	DRG No.	REFERENCE DRAWING TITLE
D	28.10.19	TREES TO BE REMOVED REVISED		JB		
C	24.10.19	TREES TO BE REMOVED IDENTIFIED		JB		
B	26.08.19	TREE SURVEY INFORMATION ADDED		JB		
A	05.06.19	ISSUED FOR CLIENT REVIEW		JB		

CLIENT: CBH GROUP

SCALE @A1
HORIZ: 1:500

PROJ. DATUM
HORIZONTAL: MGA94
VERTICAL: AHD

LOCAL AUTHORITY
SHIRE OF YORK

SHAWMAC

INFORMATION ONLY

PROJECT INFORMATION	
DESIGNED BY:	JC
DRAWN BY:	CRF
PROJECT No.	1805026
PROJ. MANAGER	J. BRIDGE

2018 YORK UPGRADES
KNOTTS ROAD, DRAINAGE & BASIN UPGRADES
CLEARING PLAN

DRAWING NUMBER: 1805026-SK-001

REV. D

FILE REF: \\shawsvr01\NewData\Jobs Active 2018\CE - Roads and Drainage\CBH York_Knotts Road Design_1805026\Drawings\Sketches\1805026-SK-001

LAST SAVED BY: Cfare DATE: 28 October 2019 11:54 AM