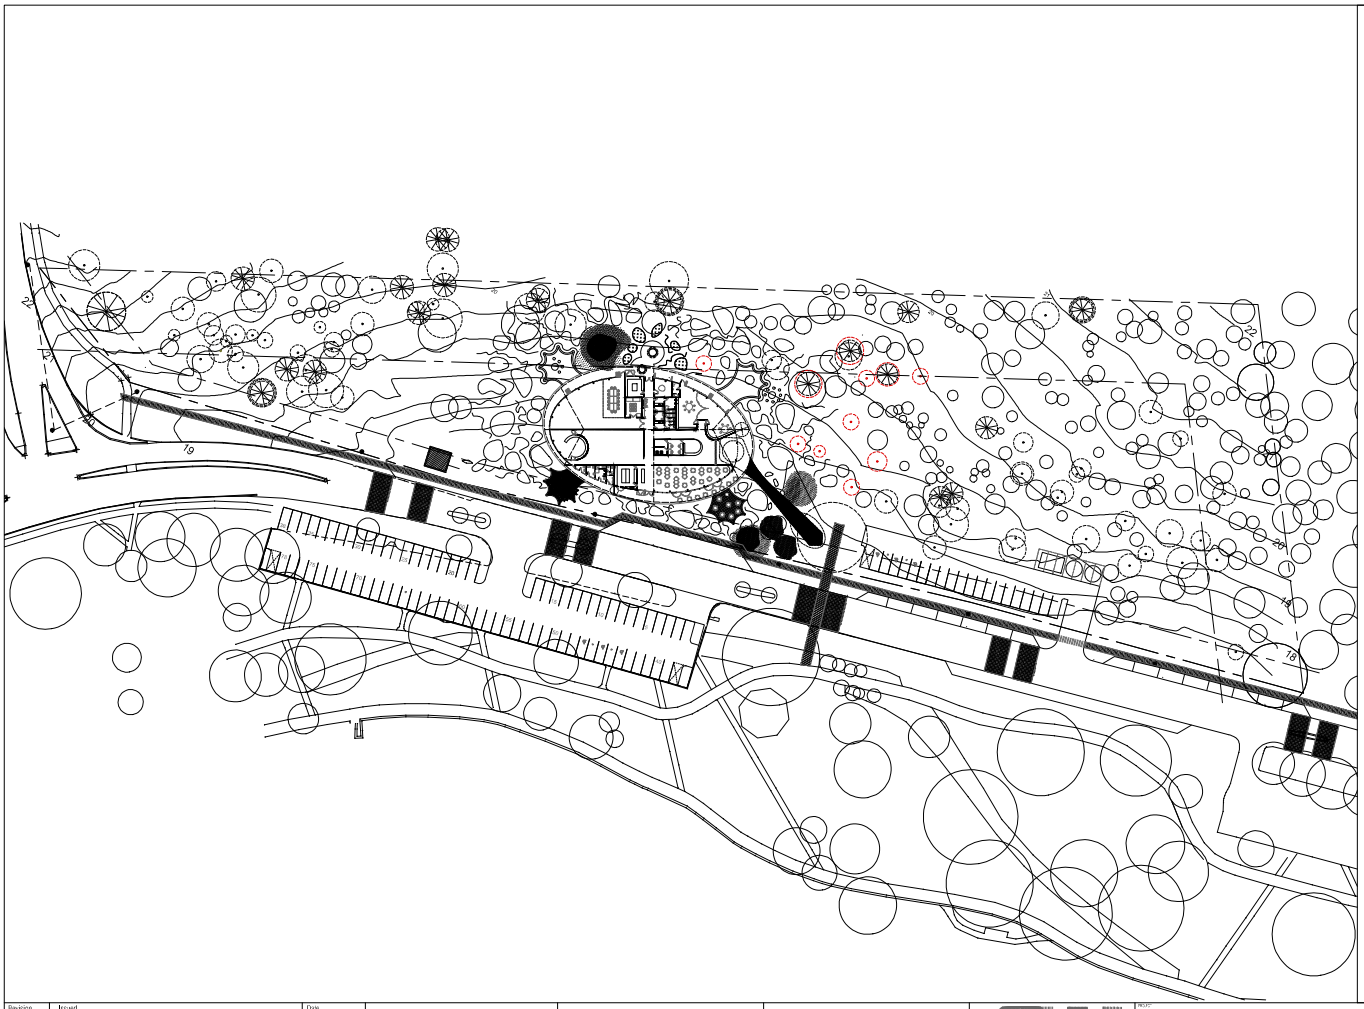

Revision	Issued	Date
A	Issued for Information	19.11.21

Use figured dimensions at all times. Do not scale or measure off drawings. All dimensions and levels to be checked on site by the Contractor prior to commencing. If discrepancies are found notify the Architect and seek direction prior to proceeding.

The design remains the copyright of Officer Woods and cannot be reproduced without prior approval.

10/31 Pakenham Street Fremantle WA 6160
t 6365 8060 f 9335 5428
e ow@officerwoods.com.au

PROJECT: Walliabup - Cockburn Aboriginal Cultural and Visitor Centre

DRAWING: PROPOSED PUMPS & TANKS LOCATION

PROJECT NUMBER: OW_214

SCALE: 1 : 500 AT A1

DATE: 19.11.21

DRAWING NOTES: ISSUED FOR INFORMATION

DRAWING NUMBER: SK_211119

REV: A